


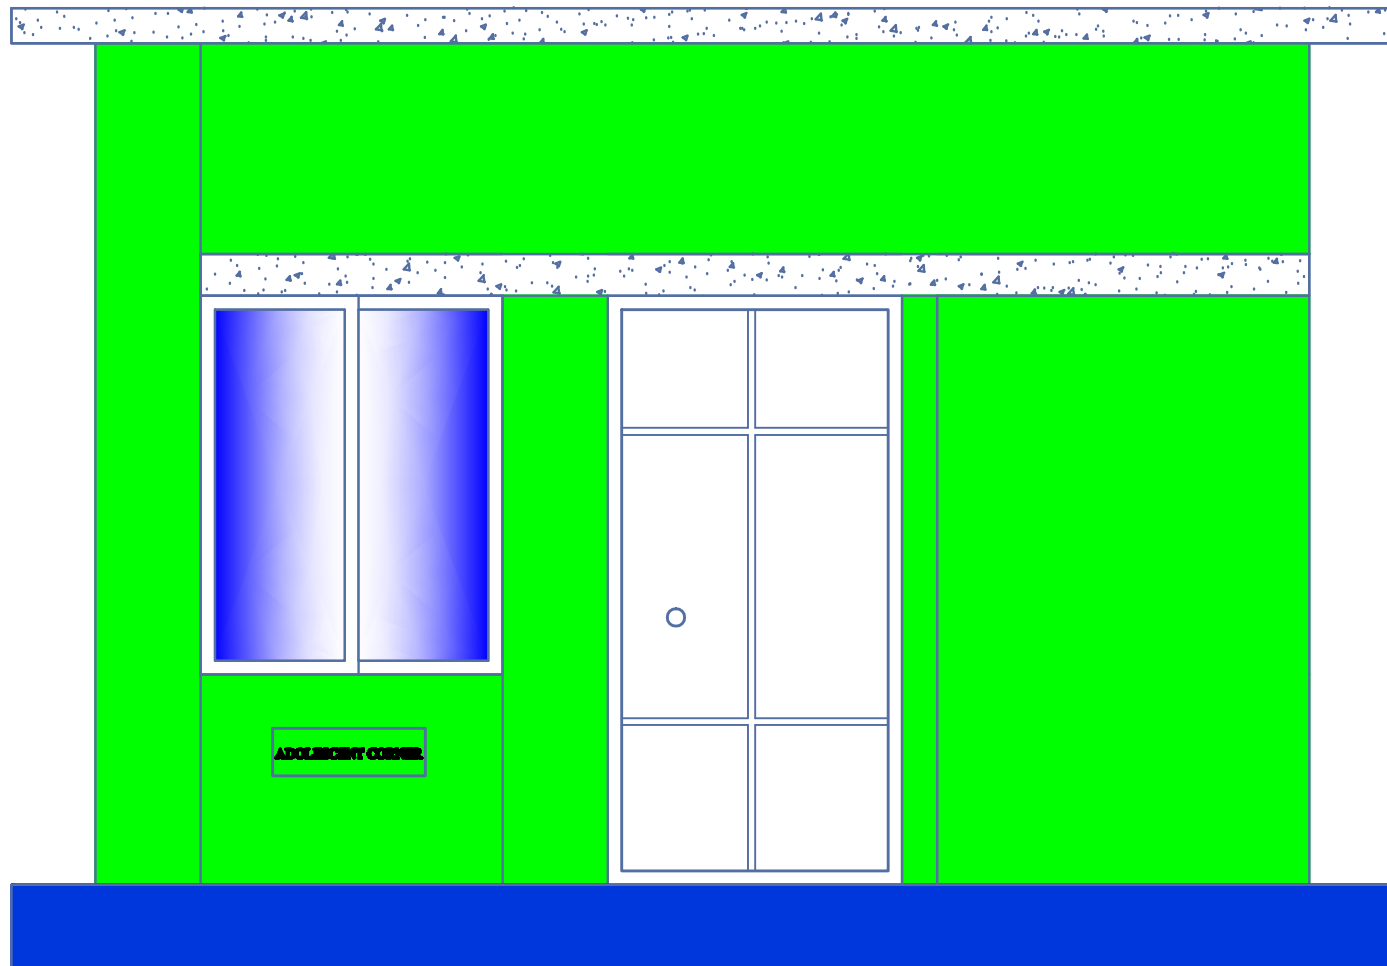

PROJECT:

**PROMOTING MENSTRUAL
HYGIENE
MANAGEMENT(MHM)
FACILITIES FOR
ADOLESCENTS IN SCHOOL
LEVEL AT SHAKHIPUR CDP.**

PROJECT LOACATION

**SURICHALA ABDUL HAMID
CHOWDHURY HIGH
SCHOOL.**

CONSULTANT:

ENGR. AL -AMIN
B.Sc in Civil Engineering (UU)
D.E.C (I-TEIT), GAZIPUR
M. NO - 62163
**FOUNDER &
MANAGING DIRECTOR**

DREAM
DESIGN & CONSULTANT
(COMMITTED TO FULFILL YOUR DREAM)
MOBILE - 01759-667126
Email : dreamdesign2008@gmail.com

ENGINEER:


MD.EMDADUL HAQUE
B.Sc in Civil Engineering (UU)
Mobile - 01925-233733

DRAWING TITLE

ADOLESCENT CORNER

PAGE NO.

D- 02

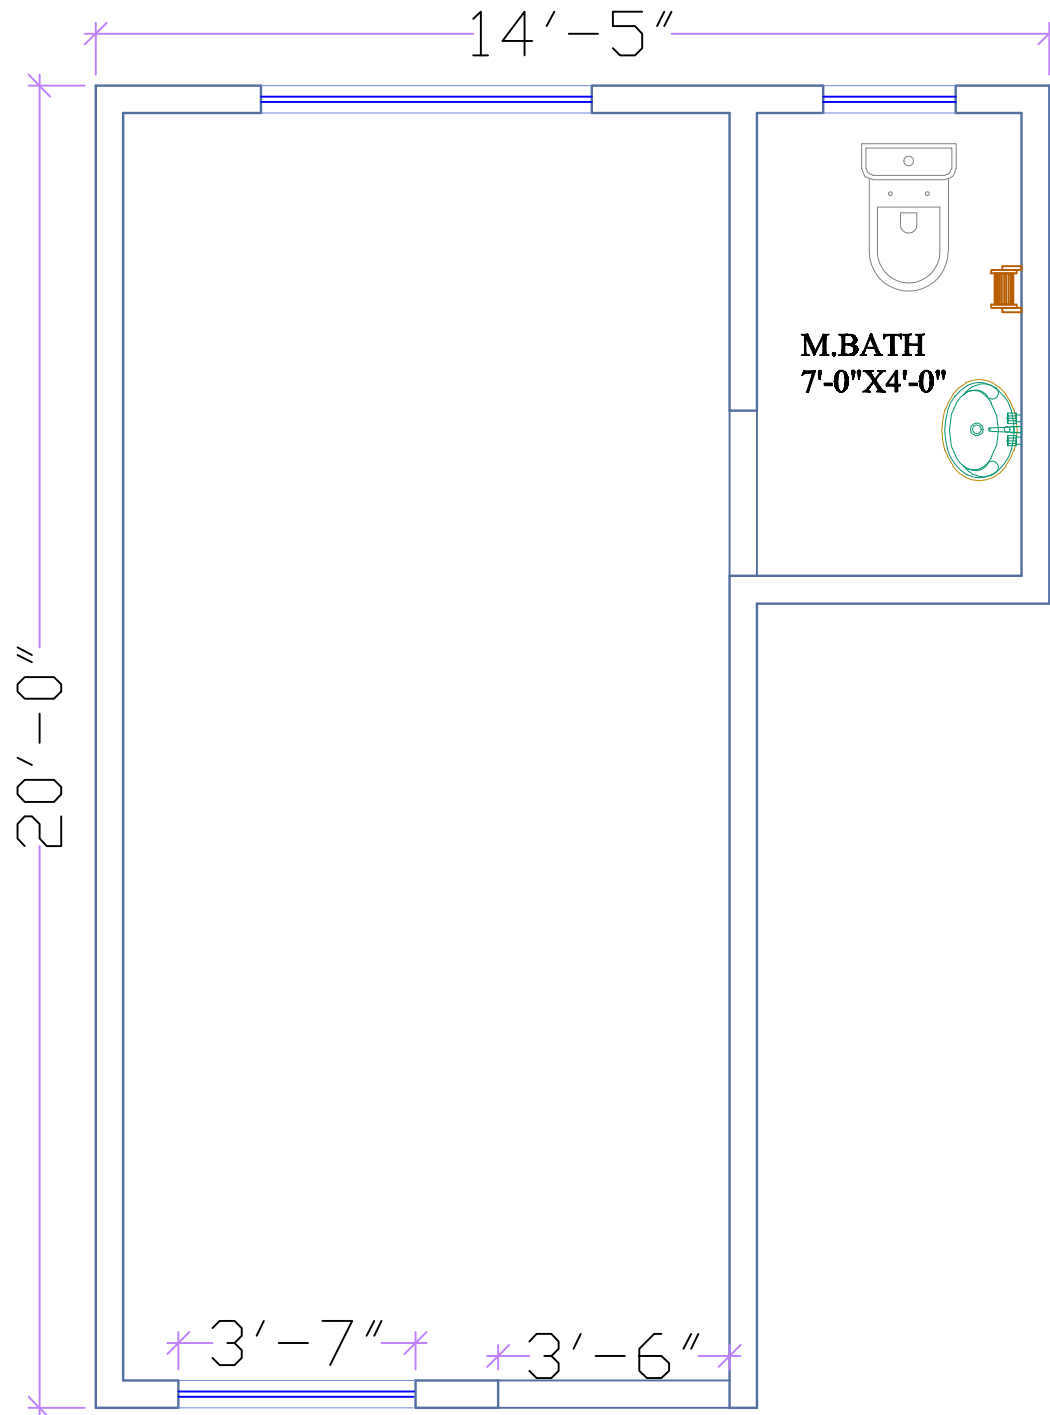

PROJECT:

**PROMOTING MENSTRUAL
HYGIENE
MANAGEMENT(MHM)
FACILITIES FOR
ADOLESCENTS IN SCHOOL
LEVEL AT SHAKHIPUR CDP.**

PROJECT LOACATION

**SURIRCHALA ABDUL HAMID
CHOWDHURY HIGH
SCHOOL.**

CONSULTANT:

ENGR. AL -AMIN

**B.Sc in Civil Engineering (U.U)
D.E.C (I-TEIT), GAZIPUR
M. NO - 62163**

**FOUNDER &
MANAGING DIRECTOR**

DREAM

**DESIGN & CONSULTANT
(COMMITTED TO FULFILL YOUR DREAM)**

**MOBILE - 01759-667126
Gmail : dreamdesign2023@gmail.com**

ENGINEER:

MD.EMDADUL HAQUE

**B.Sc in Civil Engineering (U.U)
Mobile - 01925-233733**

DRAWING TITLE

GR. FLOOR PLAN

PAGE NO.

D- 01