


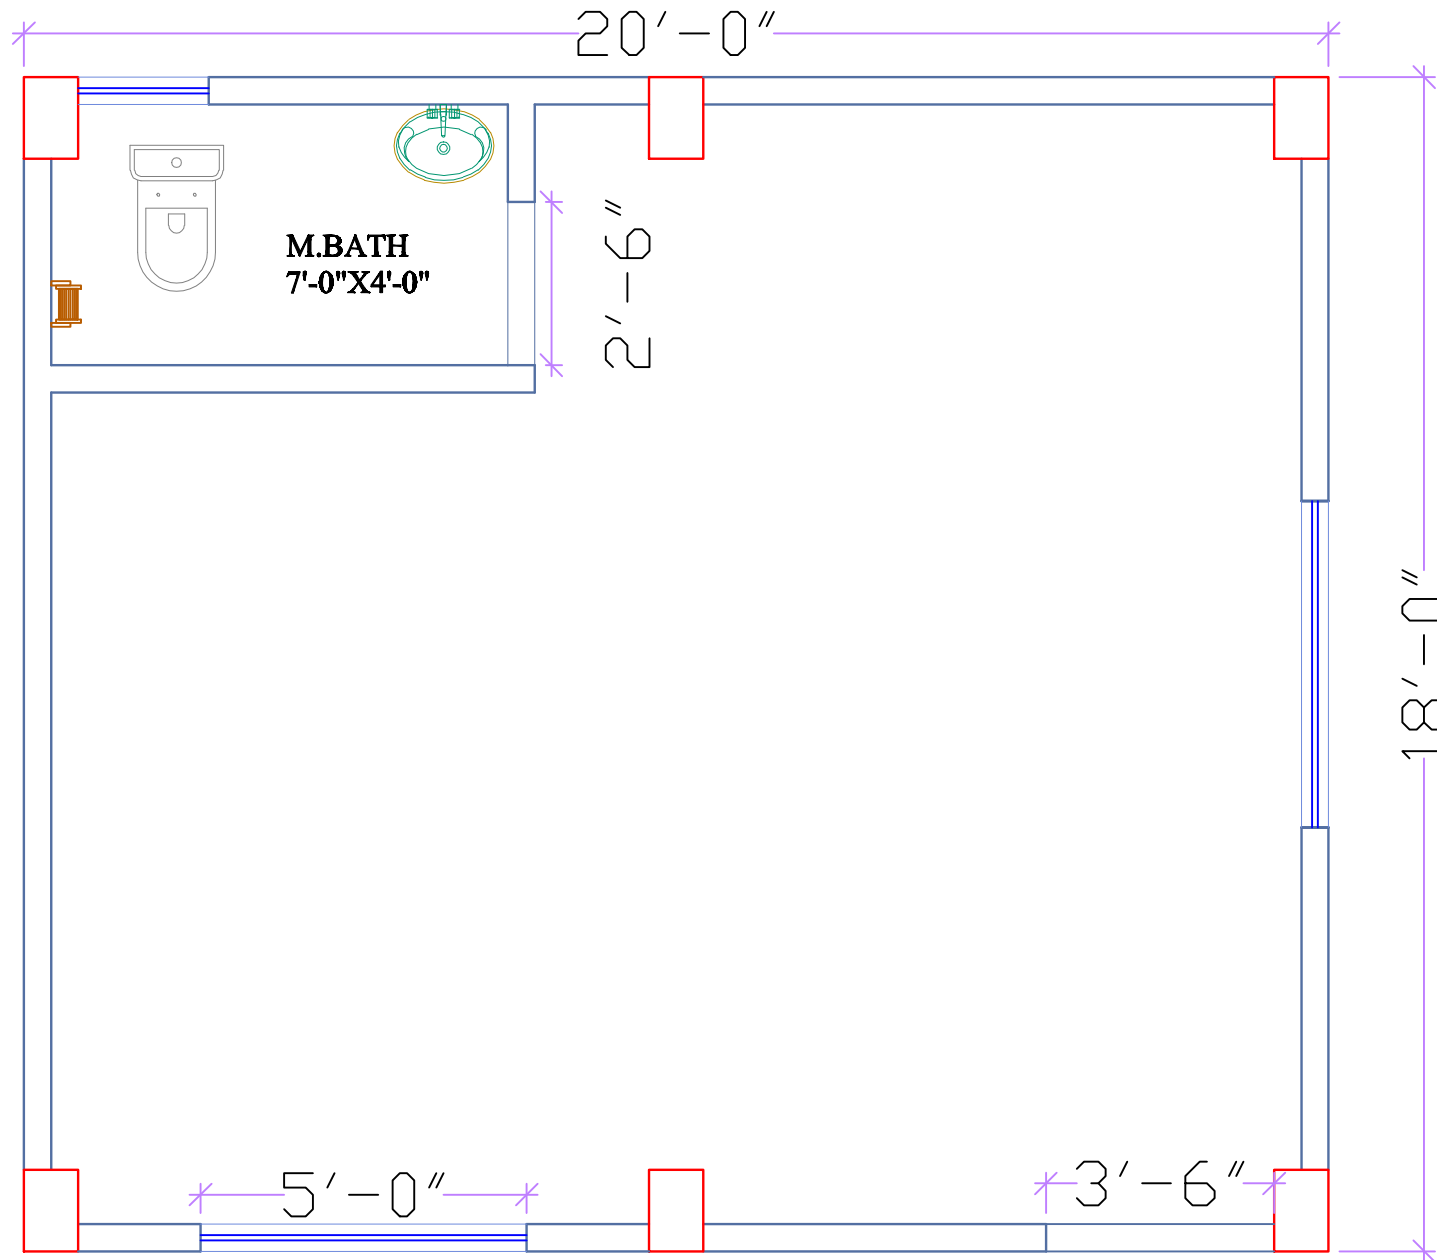

PROJECT:

**PROMOTING MENSTRUAL
HYGIENE
MANAGEMENT(MHM)
FACILITIES FOR
ADOLESCENTS IN SCHOOL
LEVEL AT SHAKHIPUR CDP.**

PROJECT LOACATION

**BARACHOWNA HIGH
SCHOOL.**

CONSULTANT:

ENGR. AL -AMIN
B.Sc in Civil Engineering (U.U)
D.E.C (I-TET), GAZIPUR
M. NO - 62163

**FOUNDER &
MANAGING DIRECTOR**

DREAM
DESIGN & CONSULTANT
(COMMITTED TO FULFILL YOUR DREAM)

MOBILE - 01759-667126
Gmail : dreamdesign2023@gmail.com

ENGINEER:


MD.EMDADUL HAQUE
B.Sc in Civil Engineering (U.U)
Mobile - 01925-233733

DRAWING TITLE

1ST. FLOOR PLAN

PAGE NO.

D- 01

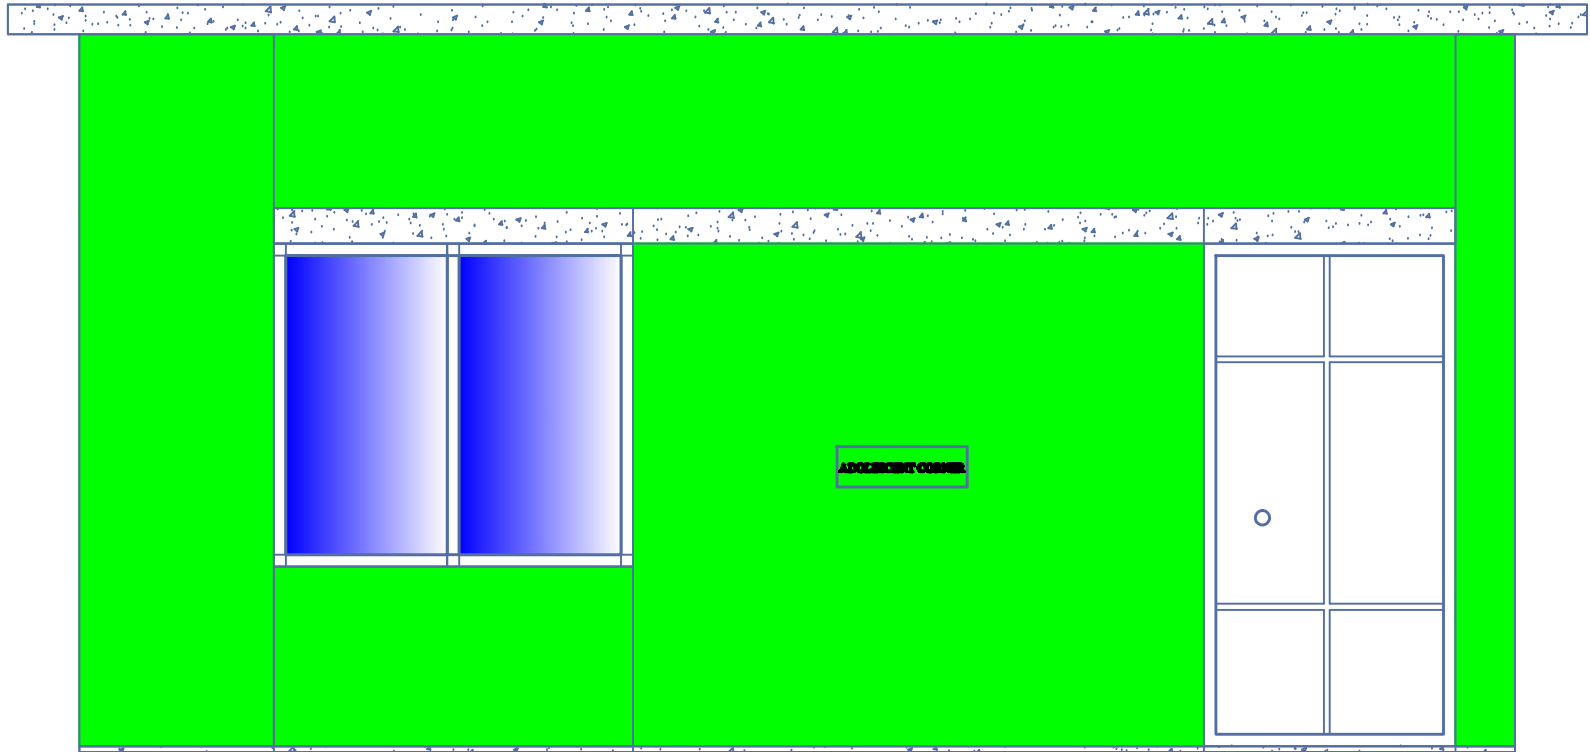**PROJECT:**

PROMOTING MENSTRUAL
HYGIENE
MANAGEMENT(MMH)
FACILITIES FOR
ADOLESCENTS IN SCHOOL
LEVEL, AT SHAKEHUR COT.

PROJECT LOCATION

BARACHOWKA HIGH
SCHOOL.

CONSULTANT:

ENGR. AL -AMIN
B.Sc in Civil Engineering (ULI)
D.E.C (I-TECH), GAZIPUR
M. NO - 62169
**FOUNDER &
MANAGING DIRECTOR**

DREAM
DESIGN & CONSTRUCTION
(CONSULTING TO RAIL, WATER, HIGHWAY)
MOBILE - 01759-667126
Email : dreamdesign2010@gmail.com

ENGINEER:

MR.EMDADUL HAQUE
B.Sc in Civil Engineering (ULI)
Mobile - 01948-339736

DRAWING TITLE

INDICATE REVISION

PAGE NO.

D- 02