


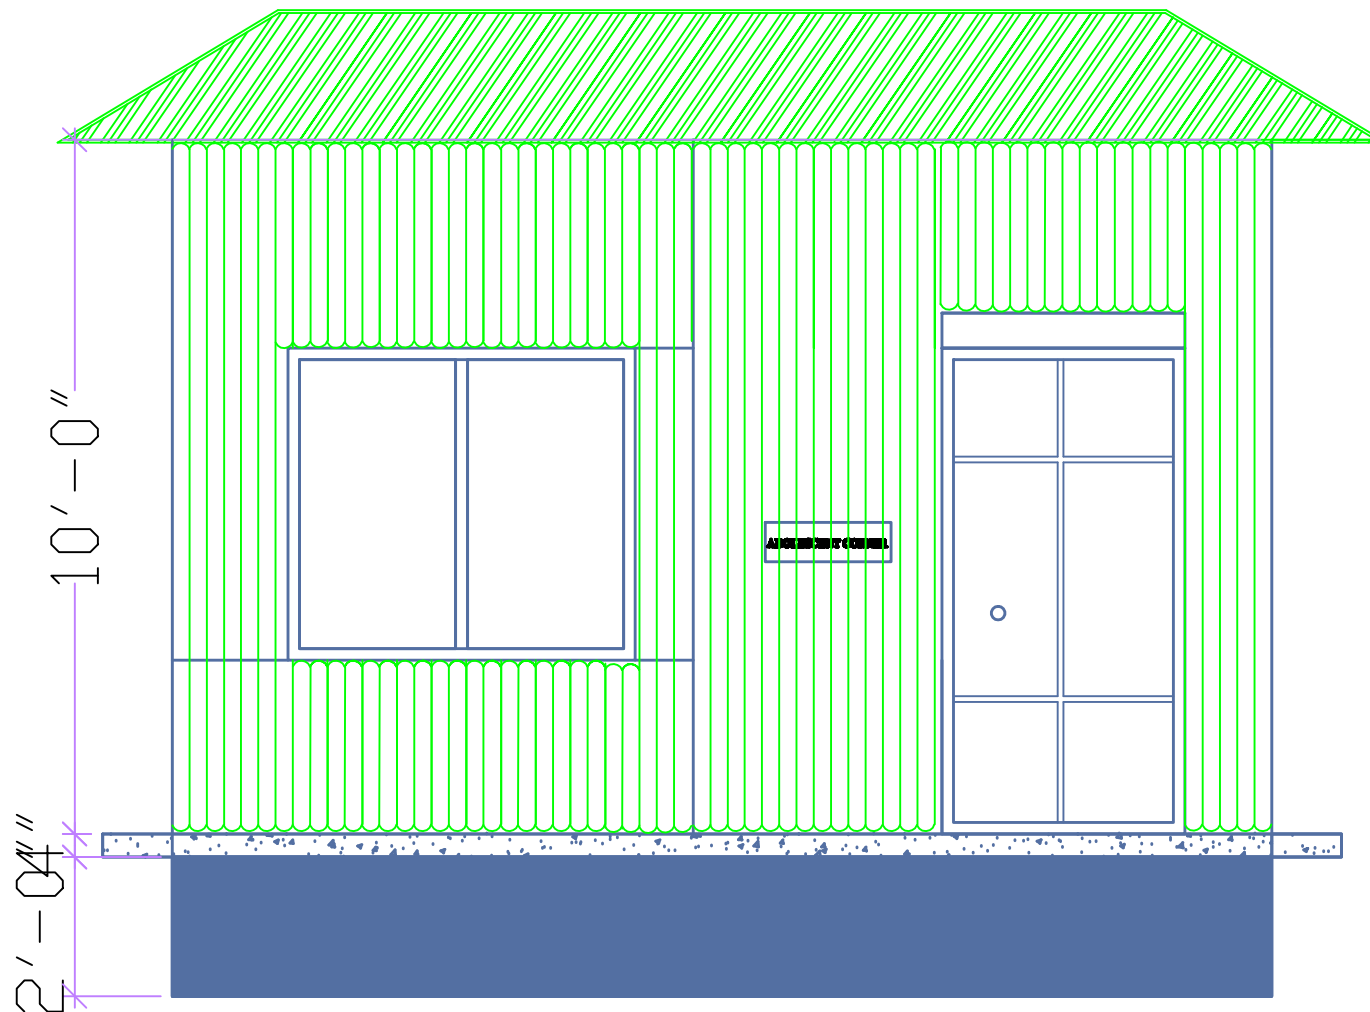

PROJECT:

**PROMOTING MENSTRUAL
HYGIENE
MANAGEMENT(MHM)
FACILITIES FOR
ADOLESCENTS IN SCHOOL
LAVEL AT SHAKHIPUR CDP.**

PROJECT LOACATION

**SABUJ BANGLA JUNIOR
BIDDAYNIKATON HIGH
SCHOOL.**

CONSULTANT:

ENGR. AL -AMIN
B.Sc in Civil Engineering (U.U)
D.E.C (I-TECH), GAZIPUR
M. NO - 62163

**FOUNDER &
MANAGING DIRECTOR**

DREAM
DESIGN & CONSULTANT
(COMMITTED TO FULFILL YOUR DREAM)

MOBILE - 01759-667126
Email : dreamdesign2020@gmail.com

ENGINEER:


MD.EMDADUL HAQUE
B.Sc in Civil Engineering (U.U)
Mobile - 01925-233733

DRAWING TITLE

FRONT ELEVATION

PAGE NO.

D- 02

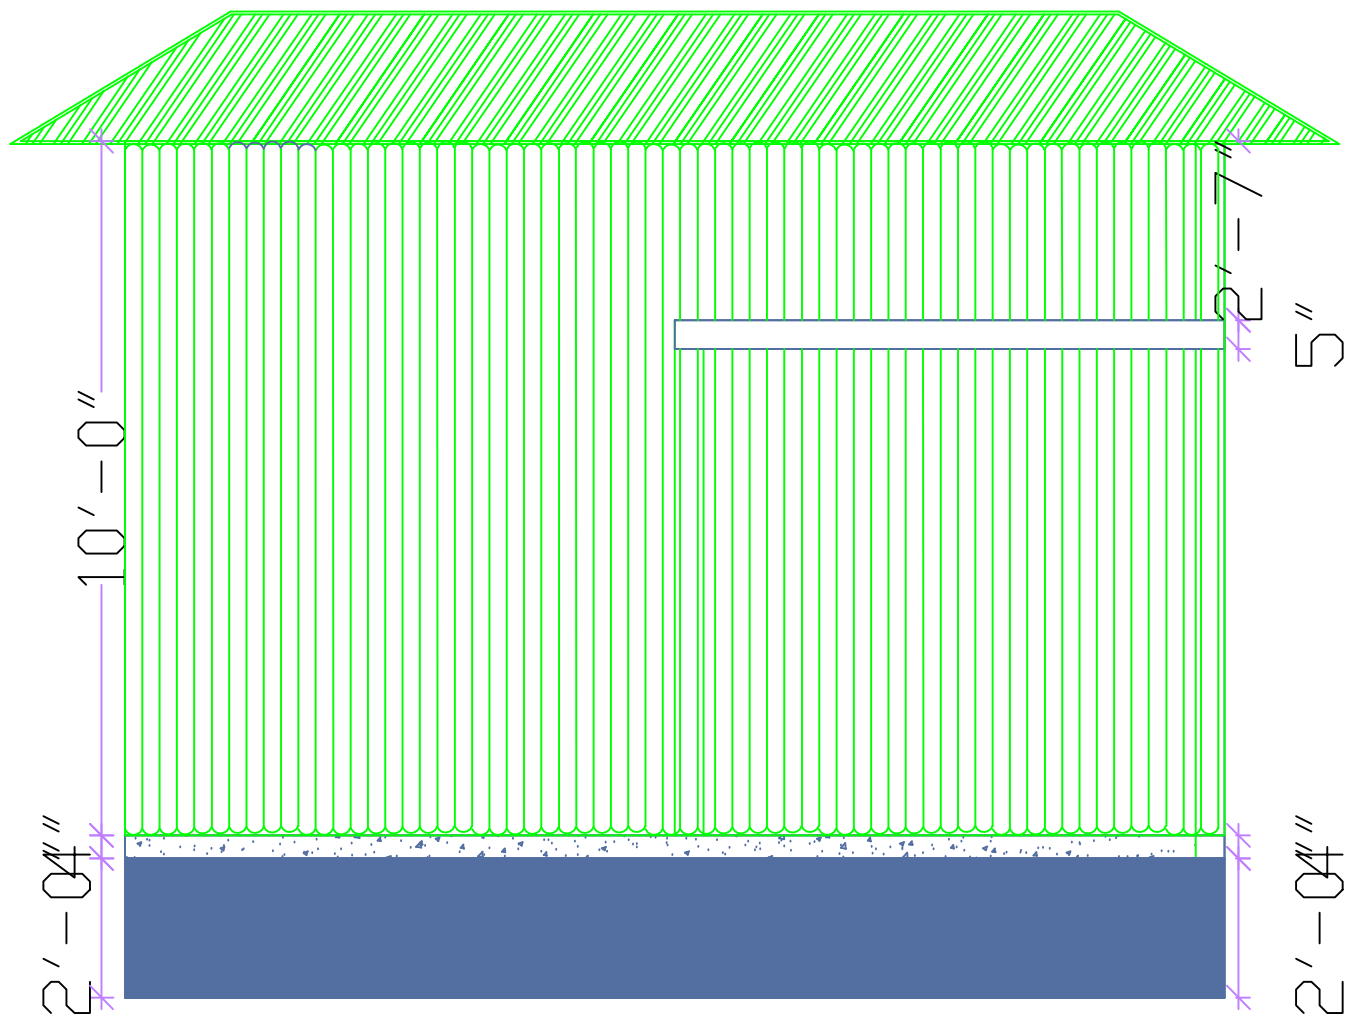

PROJECT:

**PROMOTING MENSTRUAL
HYGIENE
MANAGEMENT(MHM)
FACILITIES FOR
ADOLESCENTS IN SCHOOL
LAVEL AT SHAKHIPUR CDP.**

PROJECT LOACATION

**SABUJ BANGLA JUNIOR
BIDDAYNIKATON HIGH
SCHOOL.**

CONSULTANT:

ENGR. AL -AMIN
B.Sc in Civil Engineering (U.U)
D.E.C (I-TECH), GAZIPUR
M. NO - 62163

**FOUNDER &
MANAGING DIRECTOR**

DREAM
DESIGN & CONSULTANT
(COMMITTED TO FULFILL YOUR DREAM)

MOBILE - 01759-667126
Email : dreamdesign2020@gmail.com

ENGINEER:


MD.EMDADUL HAQUE
B.Sc in Civil Engineering (U.U)
Mobile - 01925-233733

DRAWING TITLE

REAR ELEVATION

PAGE NO.

D- 03

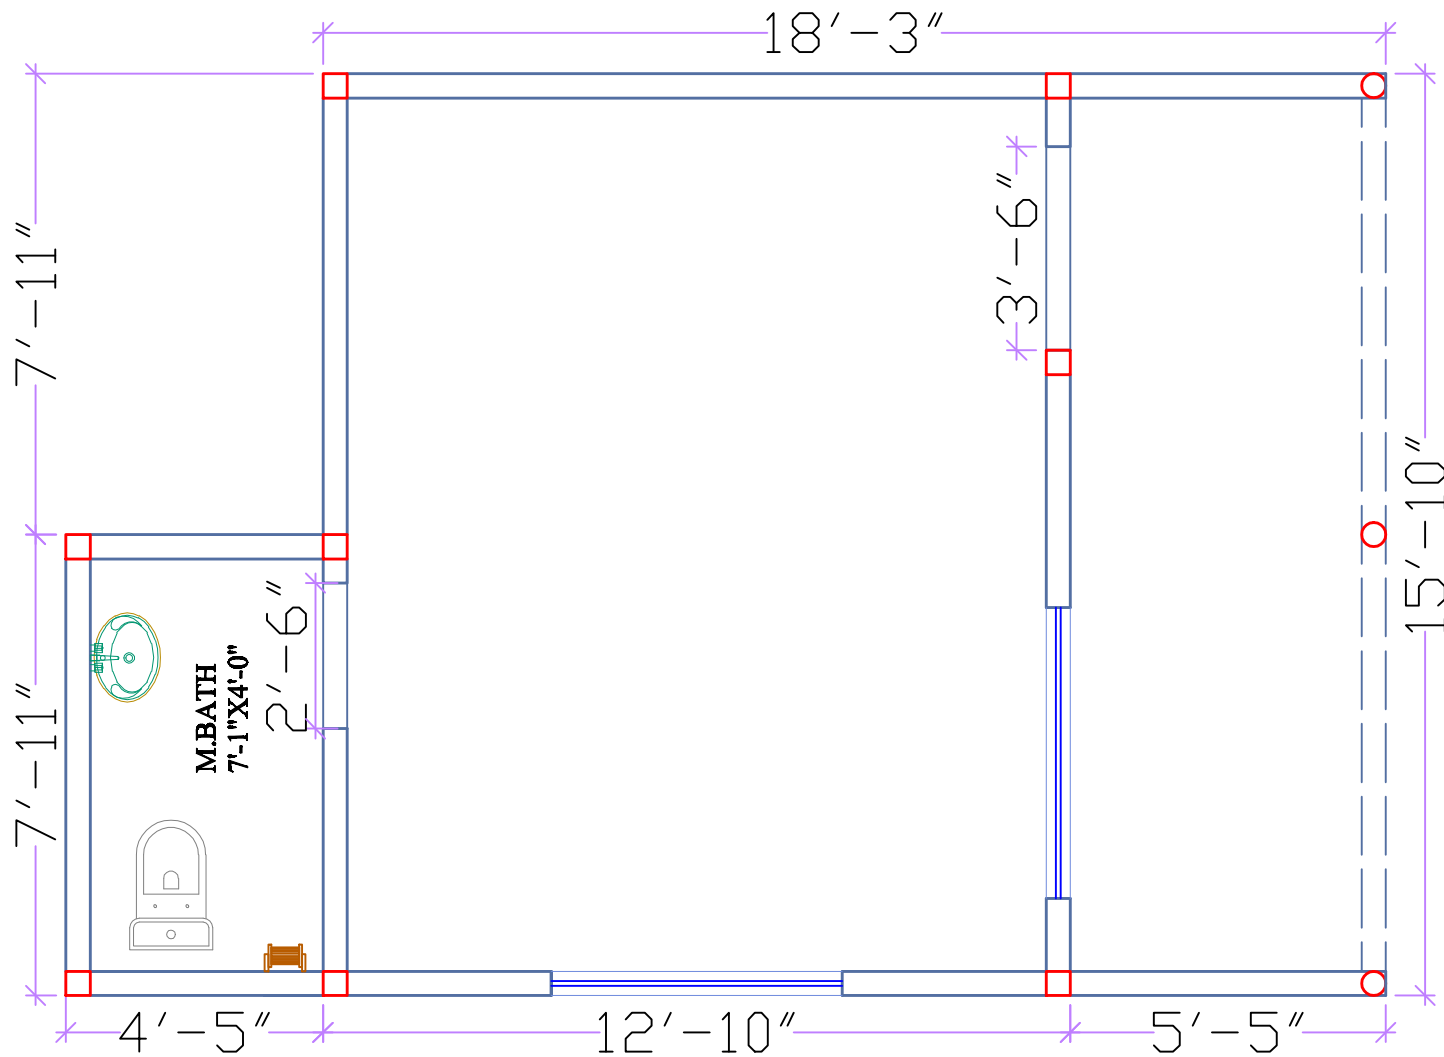

PROJECT:

**PROMOTING MENSTRUAL
HYGIENE
MANAGEMENT(MHM)
FACILITIES FOR
ADOLESCENTS IN SCHOOL
LAVEL AT SHAKHUPUR CD.**

PROJECT LOCATION

**SABU BANGLA JUNIOR
HIDMAYNIKATON HIGH
SCHOOL.**

CONSULTANT:

ENGR. AL-AMIN
B.Sc in Civil Engineering (UJ)
D.E.C (I-TEXT), GAZIPUR
M.NO - 62163

**FOUNDER &
MANAGING DIRECTOR**

DREAM
DESIGN & CONSULTANT
(COMMITTED TO FULFILL YOUR DREAM)

MOBILE - 01759-667126
Email : dreamdesign2020@gmail.com

ENGINEER:


MD.EMDADUL HAQUE
B.Sc in Civil Engineering (UJ)
Mobile - 01925-235733

DRAWING TITLE

GR. FLOOR PLAN

PAGE NO.

D- 01

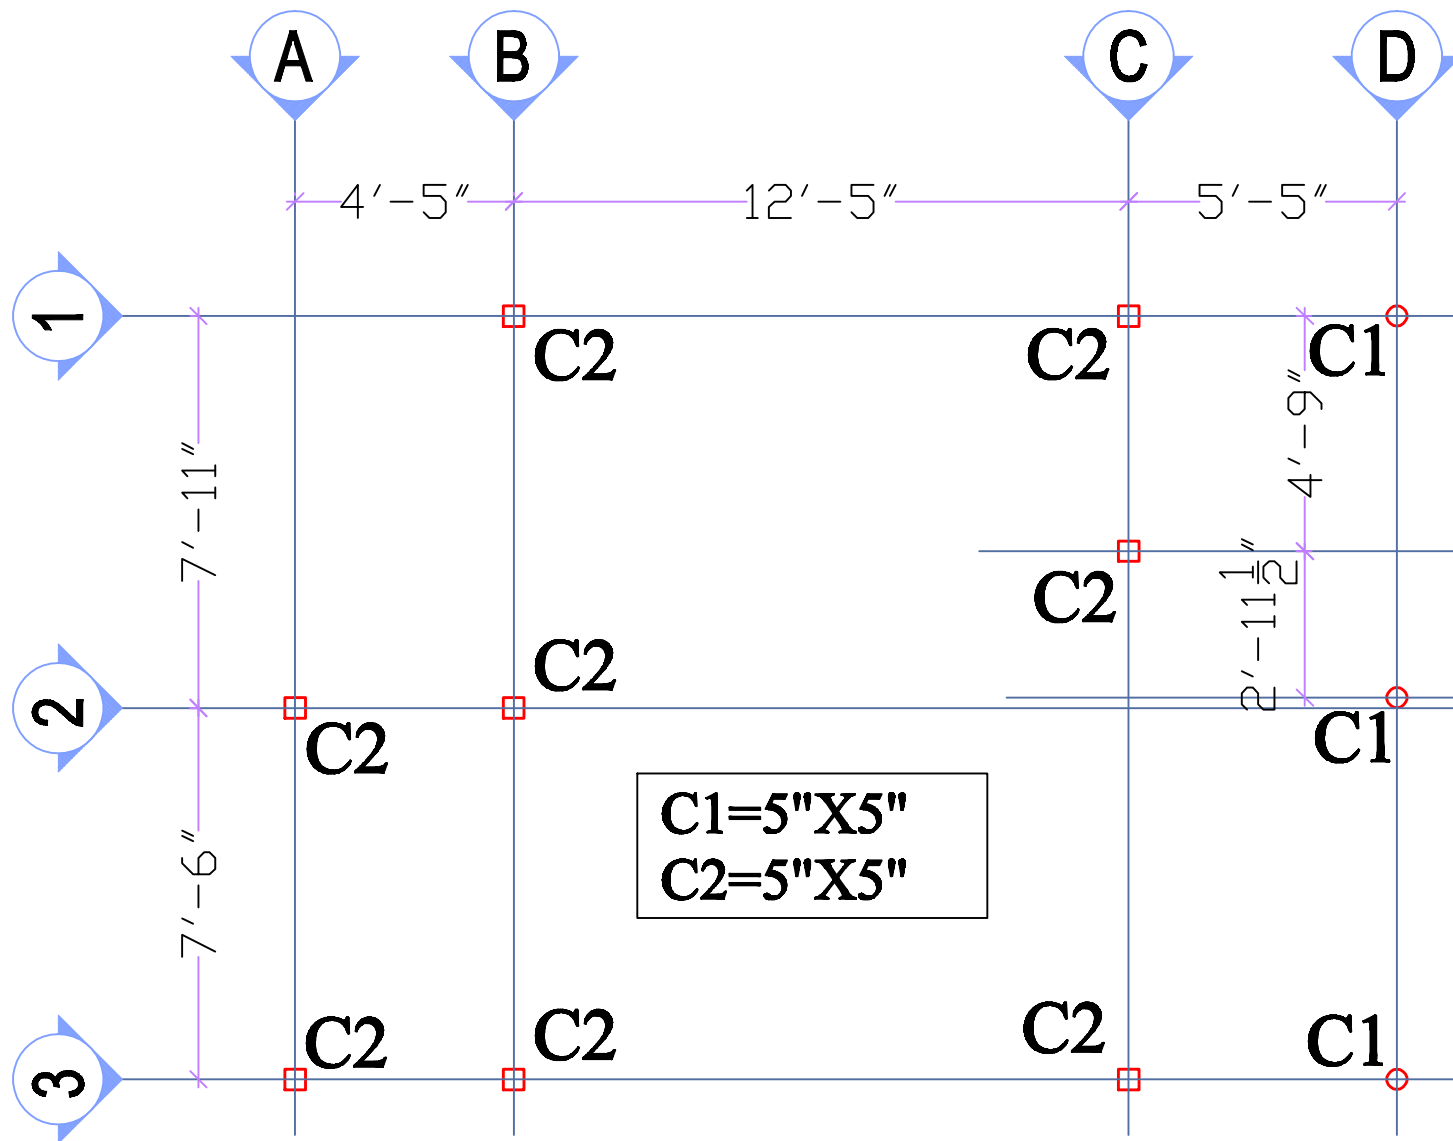

PROJECT:

PROMOTING MENSTRUAL
HYGIENE
MANAGEMENT(MHM)
FACILITIES FOR
ADOLESCENTS IN SCHOOL
LEVEL AT SHAKEHUR CDP.

PROJECT LOCATION

SABU BANGLA JUNIOR
BIDDATNIKATON HIGH
SCHOOL.

CONSULTANT:

ENGR. AL -AMIN
B.Sc in Civil Engineering (U.U)
D.L.C (I-TEXT), GAZIPUR
M. NO - 62163

**FOUNDER &
MANAGING DIRECTOR**

DREAM
DESIGN & CONSULTANT
(COMMITTED TO PERFORM YOUR DREAM)
MOBILE - 01759-667126
Email : dreamdesign2008@gmail.com

ENGINEER:

MD.EMDADUL HAQUE
B.Sc in Civil Engineering (U.U)
Mobile - 01925-239733

DRAWING TITLE

COL. LAYOUT PLAN

PAGE NO.

D- 04