


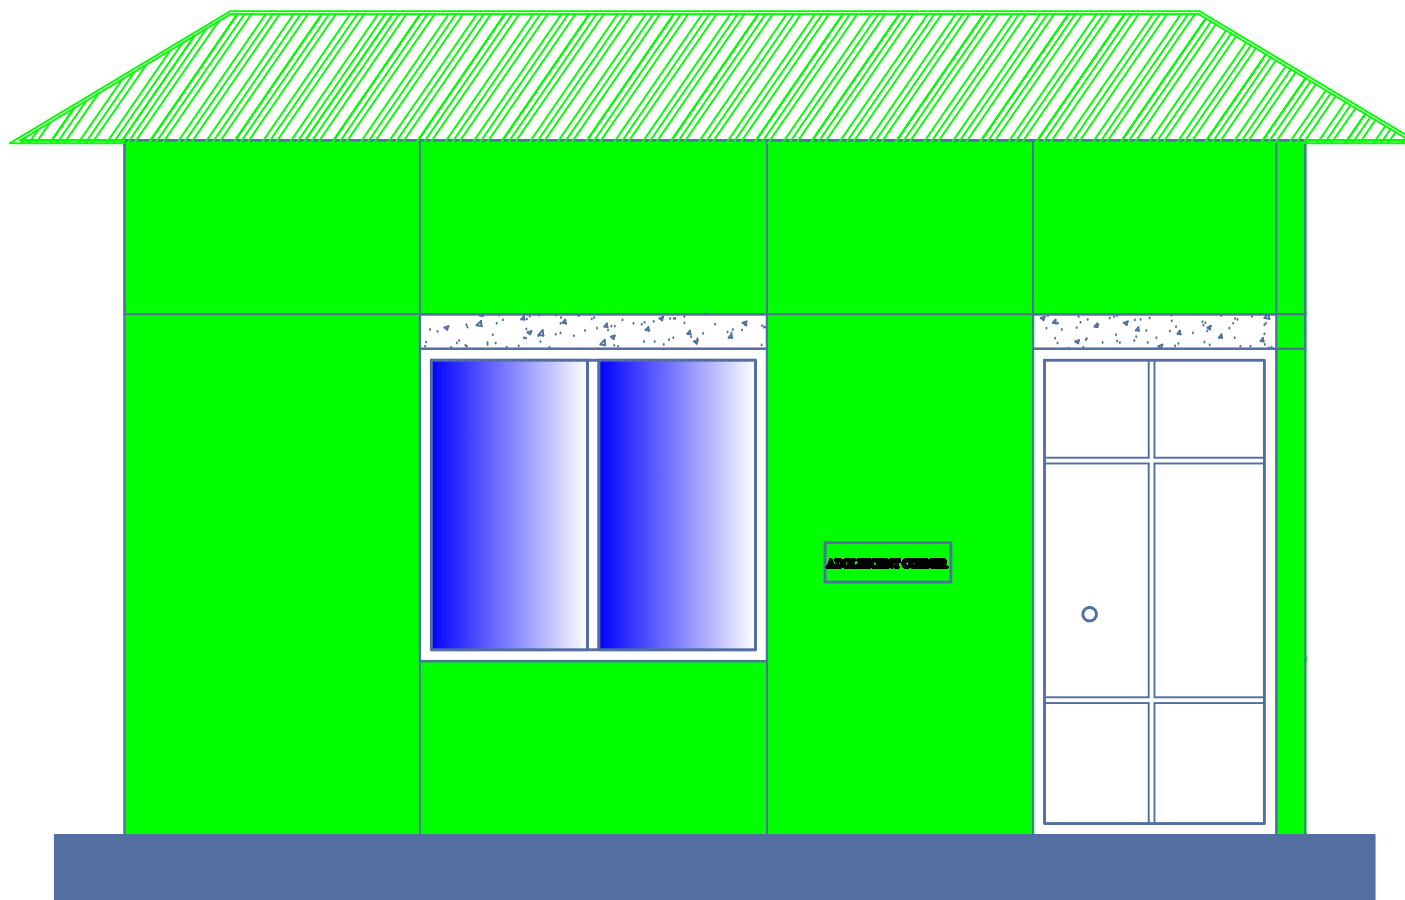

PROJECT:

**PROMOTING MENSTRUAL
HYGIENE
MANAGEMENT(MHM)
FACILITIES FOR
ADOLESCENTS IN SCHOOL
LAVEL AT SHAKHIPUR CDP.**

PROJECT LOACATION

**MAHANANDAPUR BIJOY
SMRITY HIGH SCHOOL.**

CONSULTANT:

ENGR. AL -AMIN
B.Sc in Civil Engineering (U.U)
D.E.C (I-TECH), GAZIPUR
M. NO - 62163

**FOUNDER &
MANAGING DIRECTOR**

DREAM
DESIGN & CONSULTANT
(COMMITTED TO FULFILL YOUR DREAM)

MOBILE - 01759-667126
Email : dreamdesign2020@gmail.com

ENGINEER:


MD.EMDADUL HAQUE
B.Sc in Civil Engineering (U.U)
Mobile - 01925-233733

DRAWING TITLE

FRONT ELEVATION

PAGE NO.

D- 02

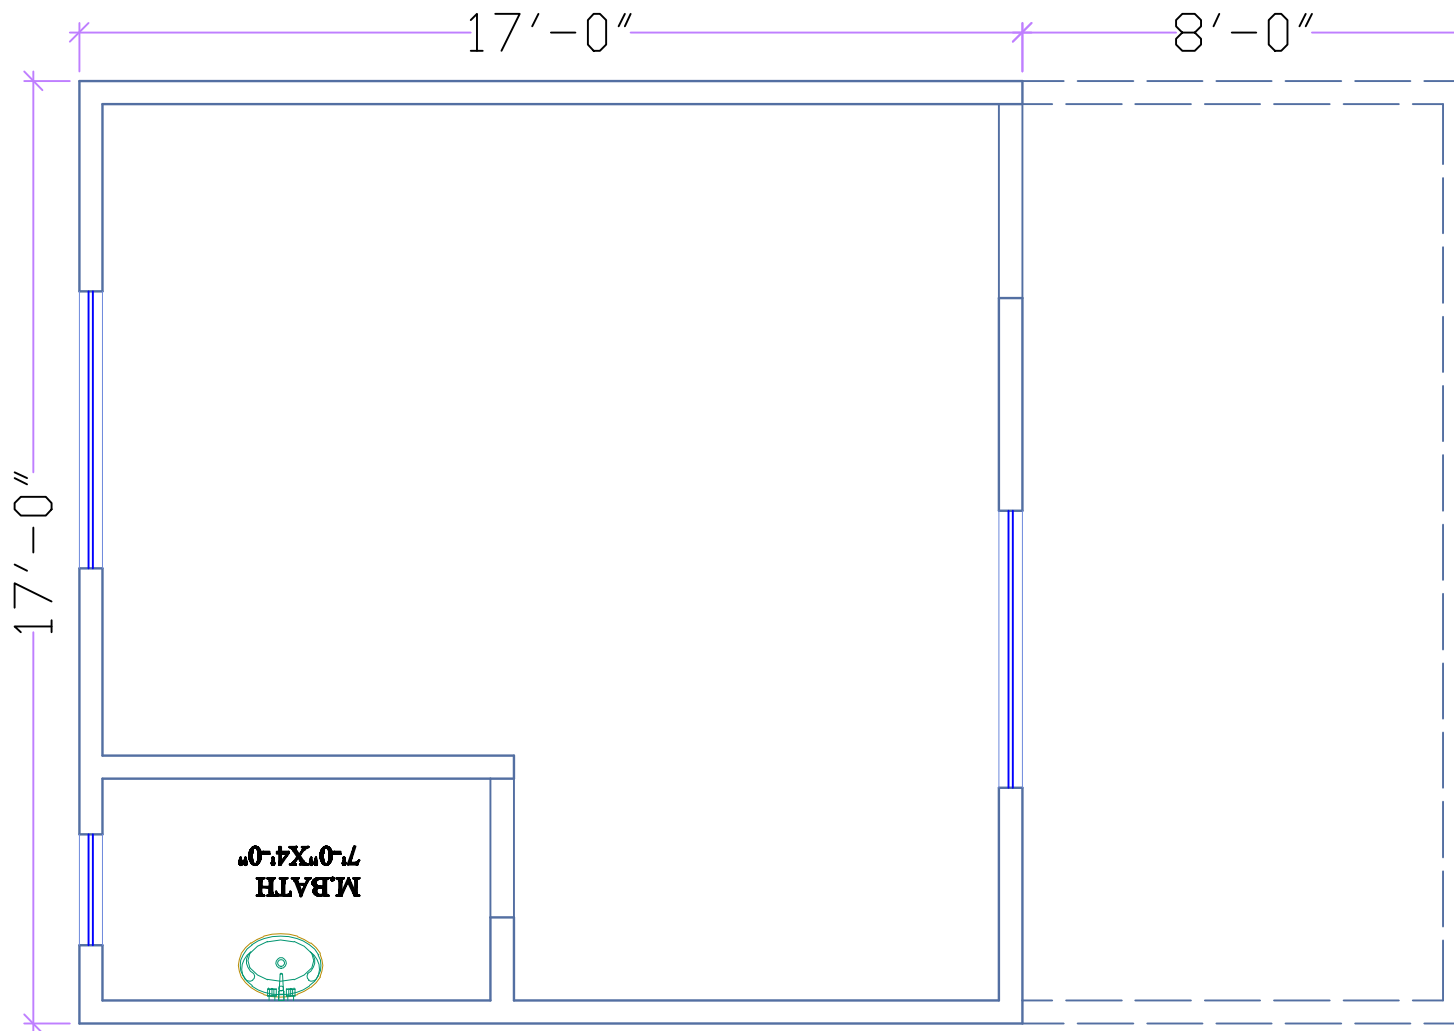

PROJECT:

**PROMOTING MENSTRUAL
HYGIENE
MANAGEMENT(MHM)
FACILITIES FOR
ADOLESCENTS IN SCHOOL
LEVEL AT SHAKEPUR CDP.**

PROJECT LOCATION

**MAHANANDAPUR ENJOY
SMITTY HIGH SCHOOL.**

CONSULTANT:

ENGR. AL.-AMIN
B.Sc in Civil Engineering (UU)
D.E.C (I-TECH), GAZIPUR
M. NO - 62168
**FOUNDER &
MANAGING DIRECTOR**

DREAM
DESIGN & CONSULTANT
(COMMITTED TO EXCELLENCE)
MOBILE - 01753-667126
Email : dreamdesign2008@gmail.com

ENGINEER:

MD.EMDADUL HAQUE
B.Sc in Civil Engineering (UU)
Mobile - 01925-233733

DRAWING TITLE

GR. FLOOR PLAN

PAGE NO.

D- 01