
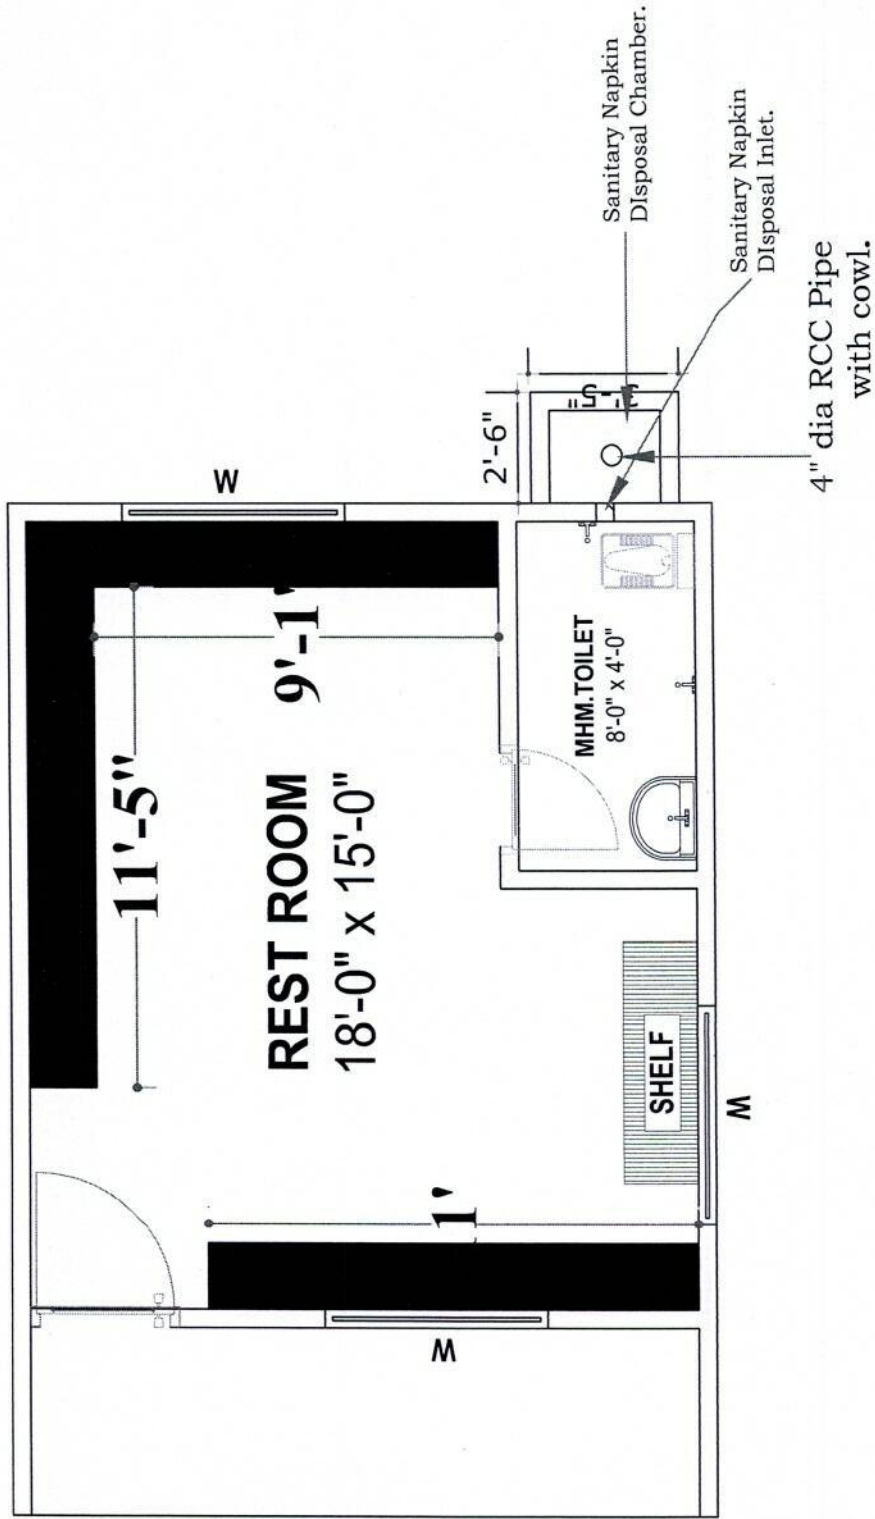


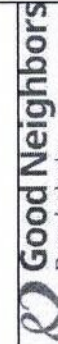

	PROJECT NAME.		ACTIVITIES NAME.	ACKNOWLEDGE BY.	DESIGN BY.
	Promoting Safe drinking water source and Menstrual Hygiene Management Facilities for Adolescents in school level at Moulvibazar CDP		Establish Adolescent Corner.	Education Protection & Health Team	Engr. Jaber Al Sabet. Technical Facilitator Good Neighbors Bangladesh Moulvi Bazar CDP. CALL:01613-080824
	PROJECT LOCATION.		DRAWING TITLE.		
	M A Wahab High School At Adampur, Kamalganj, Moulvibazar.		FLOOR PLAN		
				DATE: Aug. 2026	SCALE: AS SHOWN

Name of work : Renovation Work of 01 (Nos) Adolescent Girls Corner(With Civil,Finishing ,Electrical & plumbing. Etc)At M A Wahab High School of Kamalganj Upojela.

Project Name: Promoting Safe drinking water source and Menstrual Hygiene Management Facilities for Adolescents in school level at Moulvibazar CDP.

N.B.: Trying to change anything in the written columns is prohibited. Just insert your rates in the blank column.

Part-A: Civil Works (All the items include VAT,TAX & Profit)						
SL No.	Description Of Works.	Quantity.	Unit.	Rate in TK.	Amount in TK.	Remarks.
01.	<u>Site Clearing, Ceiling Removal, Brickwork Site Preparation, and Window Stiles Dismantling Package Work:</u> Executing complete site clearing, selective dismantling, and preparation works for the new renovation site. The scope includes dismantling and clearing the existing temporary bamboo structure/ceiling, removing all loose debris, organic matter, and old materials from the interior area. Cleaning, chipping (hacking), and leveling the floor/wall surfaces to prepare the ground and structural joint boundaries for new brick masonry wall construction. Carefully unmounting and dismantling existing door/window shutters, window stiles, broken glass panes, hardware fittings, and frame accessories to facilitate subsequent structural repairs and re-servicing. The item covers site clearing, stacking reusable items, safety precautions, scaffolding, labor, tools, equipment, and off-site disposal of waste complete in all respects as per direction and acceptance of the Engineer-in-charge.	1.00	Job	Rate only		
02.	<u>Brick Masonry Work Package (Main Room Wall & Toilet Enclosure):</u> Supplying materials, labor, scaffolding, tools, and equipment for constructing 5" thick first-class brick masonry walls. The scope includes constructing 1 No. main wall (approx. 18' length by 9'-10' height) and toilet enclosure walls (comprising 8' length and 4' length wall segments up to ceiling height, excluding a 2' wide door opening). The work involves using first-class burnt clay bricks bedded in 1:4 cement-sand mortar, embedding RCC lintels/band beams over door openings where required, maintaining proper line, level, and plumb alignment, raking out mortar joints for plaster adhesion, minimum 7 days water curing, scaffolding, labor, tools, equipment, and cleaning complete in all respects as per direction and acceptance of the Engineer-in-charge.	1.00	Job	Rate only		
03.	<u>Raised Toilet Floor, Piping Passage & Stepped Commode Base PCC Casting Package Work:</u> Executing two-tier step floor casting and sub-surface pipe passage preparation for the toilet area. The scope includes casting a 6" raised Plain Cement Concrete (PCC 1:2:4 ratio using 3/4" down-graded aggregate, Sylhet sand, and Portland cement) sub-base floor above the main room floor level to accommodate internal water supply and waste drainage pipe layouts for the basin and tap fittings. The work also covers casting an additional 6" raised step platform (total 12" elevation from the main room floor) over the raised toilet floor to form a solid, leveled base for squatting pan / commode installation. Scope includes brick boxing/shuttering, proper compaction, maintaining required drainage slope towards the floor trap, smooth trowel finish, minimum 7 days water curing, labor, tools, equipment, and cleaning complete in all respects as per direction and acceptance of the Engineer-in-charge.	1.00	Job	Rate only		

Name of work : Renovation Work of 01 (Nos) Adolescent Girls Corner(With Civil,Finishing ,Electrical & plumbing. Etc)At M A Wahab High School of Kamalganj Upojela.

Project Name: Promoting Safe drinking water source and Menstrual Hygiene Management Facilities for Adolescents in school level at Moulvibazar CDP.

N.B.: Trying to change anything in the written columns is prohibited. Just insert your rates in the blank column.

Part-A: Civil Works (All the items include VAT,TAX & Profit)

SL No.	Description Of Works.	Quantity.	Unit.	Rate in TK.	Amount in TK.	Remarks.
04.	Brick Seating Bench Construction, Sand Filling, and PCC Top Casting Package Work: Constructing classroom seating bench structures having an ideal standard height of 18" (1.5') and seat width/depth of 18" (1.5 ft). The work involves repairing the existing damaged bench section and constructing a new approximately 34-36 ft long brick masonry seating wall using first-class bricks in 1:6 cement-sand mortar. The scope includes filling the inside hollow area of the bench structure with clean sand, well-compacting it, and casting a 3" thick Plain Cement Concrete (PCC 1:2:4) layer over the 18" wide top seating surface. The item covers all sand-cement mixing, bricklaying, sand compaction, top slab smooth finishing, curing, labor, tools, scaffolding, and site cleaning complete in all respects as per direction and acceptance of the Engineer-in-charge.	1.00	Job	Rate only		
05.	Sanitary Napkin Disposal Chamber (All Complete Package): Construction of a specialized Sanitary Napkin Disposal Chamber of clear inside size 3'-6" \ 2'-6" \ 3'-6", including all necessary Civil and RCC works (earth excavation, 5" brick work, RCC top slab, internal plastering with net cement finishing), supplying and fixing of 1 No. internal MS/SS Disposal Grill/Net, 1 No. Sanitary Napkin Disposal Inlet door, and a 4" dia RCC/PVC pipe with cowl for smoke/ventilation, complete in all respects as per drawing, specification and direction of the Engineer-in-charge.	1.00	Job	Rate only		
06.	Interior Wall Plastering and Wall Repair Package Work: Supplying materials, labor, and equipment for plastering work in the toilet area and repairing damaged plaster surfaces across interior , exterior walls and newly walls. The scope includes chipping off all loose, damaged, or cracked existing plaster down to the bare brickwork. Applying a 0.5" to 0.75" (12mm to 19 mm) thick cement-sand plaster (1:4 ratio for toilet walls and exposed exterior areas, 1:6 ratio for interior room walls) using washed Sylhet/local sand and Portland cement. The work covers hacking existing brick surfaces for proper bonding, maintaining precise plumb and level alignment, smooth float/trowel finishing, corner rounding/curing, minimum 7 days water curing, scaffolding, labor, tools, equipment, and site cleaning complete in all respects as per direction and acceptance of the Engineer-in-charge.	1.00	Job	Rate only		
Sub Total (A)-Civil Work-						

Name of work : Renovation Work of 01 (Nos) Adolescent Girls Corner(With Civil,Finishing ,Electrical & plumbing. Etc)At M A Wahab High School of Kamalganj Upojela.

Project Name: Promoting Safe drinking water source and Menstrual Hygiene Management Facilities for Adolescents in school level at Moulvibazar CDP.

N.B.: Trying to change anything in the written columns is prohibited. Just insert your rates in the blank column.

Part-B: Finishing Works (All the items include VAT,TAX & Profit)						
SL No.	Description Of Works.	Quantity.	Unit.	Rate in TK.	Amount in TK.	Remarks.
07.	<u>Complete Wall & Metal,Wooden Surface Painting Package:</u> Supplying materials and applying high-quality interior plastic emulsion paint on all indoor classroom walls and toilet upper walls, and exterior-grade weather coat paint on all outdoor wall surfaces and toilet interior exterior walls . Scope includes thorough surface preparation, cleaning, scraping old/loose plaster, applying 1 coat of suitable wall primer, and 2 coats of approved color paint. The item also covers preparing and painting all doors, window , and metal/wooden frames with 1 coat of anti-rust primer and 2 coats of synthetic enamel paint. All labor, scaffolding, drop cloths/protective masking, ladders, tools, and final cleaning are included complete in all respects as per direction and acceptance of the Engineer-in-charge.	1.00	Job	Rate only		
08.	<u>Seating Bench, and Toilet Floor area Tiling Package Work:</u> Supplying and fitting best quality 24"X 24" (2'X2') or 12"X24" homogeneous/mirror polish tiles on the bathroom area 4'x8', complete tiling over the 18"X 18" (1.5'X1.5') top and vertical surfaces of the concrete seating bench, and installing non-slip/anti-skid ceramic tiles on the toilet floor. The work includes proper floor surface cleaning, applying a 1:3 cement-sand mortar bed or tile adhesive, neat cement slurry, fixing tiles with exact line and level alignment, grouting all joints with matching white/colored cement grout, curing, washing, labor, tools, equipment, and site cleaning complete in all respects as per direction and acceptance of the Engineer-in-charge..	1.00	Job	Rate only		
09.	<u>Doors/Windows Servicing/Repair, New PVC Toilet Door, and Exhaust Fan Package Work:</u> Executing detailed on-site inspection, repair, and overhaul of all existing timber frames, plywood doors, and glazed/louvered window shutters, alongside supplying and installing 1 No. new PVC/uPVC toilet door and 1 No. new exhaust fan. The scope includes adjusting door/window alignment, replacing damaged plywood panels/beading, fitting missing or cracked glass panes with proper putty/silicone sealant, planing swollen wooden members, tightening hinges, and replacing broken or dysfunctional ironmongery (tower bolts, latches, handles, lock sets, stays). Supplying and installing 1 No. new moisture-resistant heavy-duty PVC/uPVC door (approx. 2.5' width \times standard height) complete with frame, hinges, side lock set, and accessories for the toilet. Supplying, fitting, and testing 1 No. new heavy-duty plastic/metal exhaust fan (9"-12" size) in the designated toilet wall opening, complete with external protective louvers, wiring connection, mounting accessories, labor, tools, scaffolding, and site cleaning complete in all respects as per direction and acceptance of the Engineer-in-charge.	1.00	Job	Rate only		

Name of work : Renovation Work of 01 (Nos) Adolescent Girls Corner(With Civil,Finishing ,Electrical & plumbing. Etc)At
M A Wahab High School of Kamalganj Upojela.

Project Name: Promoting Safe drinking water source and Menstrual Hygiene Management Facilities for Adolescents in school level at Moulvibazar CDP.

N.B.: Trying to change anything in the written columns is prohibited. Just insert your rates in the blank column.

Part-B: Finishing Works (All the items include VAT,TAX & Profit)	
1	Plastering of internal walls and ceiling
2	Plastering of external walls
3	Plastering of floors
4	Plastering of roof
5	Plastering of stairs
6	Plastering of balconies
7	Plastering of terraces
8	Plastering of garden walls
9	Plastering of garden paths
10	Plastering of garden benches
11	Plastering of garden fountains
12	Plastering of garden ponds
13	Plastering of garden bridges
14	Plastering of garden gates
15	Plastering of garden walls
16	Plastering of garden paths
17	Plastering of garden benches
18	Plastering of garden fountains
19	Plastering of garden ponds
20	Plastering of garden bridges
21	Plastering of garden gates
22	Plastering of garden walls
23	Plastering of garden paths
24	Plastering of garden benches
25	Plastering of garden fountains
26	Plastering of garden ponds
27	Plastering of garden bridges
28	Plastering of garden gates
29	Plastering of garden walls
30	Plastering of garden paths
31	Plastering of garden benches
32	Plastering of garden fountains
33	Plastering of garden ponds
34	Plastering of garden bridges
35	Plastering of garden gates
36	Plastering of garden walls
37	Plastering of garden paths
38	Plastering of garden benches
39	Plastering of garden fountains
40	Plastering of garden ponds
41	Plastering of garden bridges
42	Plastering of garden gates
43	Plastering of garden walls
44	Plastering of garden paths
45	Plastering of garden benches
46	Plastering of garden fountains
47	Plastering of garden ponds
48	Plastering of garden bridges
49	Plastering of garden gates
50	Plastering of garden walls
51	Plastering of garden paths
78	Plastering of garden walls
79	Plastering of garden paths
80	Plastering of garden benches
81	Plastering of garden fountains
82	Plastering of garden ponds
83	Plastering of garden bridges
84	Plastering of garden gates
85	Plastering of garden walls
86	Plastering of garden paths
87	Plastering of garden benches
88	Plastering of garden fountains
89	Plastering of garden ponds
90	Plastering of garden bridges
91	Plastering of garden gates
92	Plastering of garden walls
93	Plastering of garden paths
94	Plastering of garden benches
95	Plastering of garden fountains
96	Plastering of garden ponds
97	Plastering of garden bridges
98	Plastering of garden gates
99	Plastering of garden walls
100	Plastering of garden paths
101	Plastering of garden benches
102	Plastering of garden fountains
103	Plastering of garden ponds
104	Plastering of garden bridges
105	Plastering of garden gates
106	Plastering of garden walls
107	Plastering of garden paths
108	Plastering of garden benches
109	Plastering of garden fountains
110	Plastering of garden ponds
111	Plastering of garden bridges
112	Plastering of garden gates
113	Plastering of garden walls
114	Plastering of garden paths
115	Plastering of garden benches
116	Plastering of garden fountains
117	Plastering of garden ponds
118	Plastering of garden bridges
119	Plastering of garden gates
120	Plastering of garden walls
121	Plastering of garden paths
122	Plastering of garden benches
123	Plastering of garden fountains
124	Plastering of garden ponds
125	Plastering of garden bridges
126	Plastering of garden gates
127	Plastering of garden walls
128	Plastering of garden paths
129	Plastering of garden benches
130	Plastering of garden fountains
131	Plastering of garden ponds
132	Plastering of garden bridges
133	Plastering of garden gates
134	Plastering of garden walls
135	Plastering of garden paths
136	Plastering of garden benches
137	Plastering of garden fountains
138	Plastering of garden ponds
139	Plastering of garden bridges
140	Plastering of garden gates
141	Plastering of garden walls
142	Plastering of garden paths
143	Plastering of garden benches
144	Plastering of garden fountains
145	Plastering of garden ponds
146	Plastering of garden bridges
147	Plastering of garden gates
148	Plastering of garden

SL No.	Description Of Works.	Quantity.	Unit.	Rate in TK.	Amount in TK.	Remarks.
10.	uPVC / PVC False Ceiling Works Package: Supplying, fitting, and fixing high-quality, heavy-duty 8 mm to 10 mm thick uPVC/PVC ceiling panels (approved color, texture, and pattern) on the underside of the roof structure of a 18'\15' classroom. The work includes constructing a sturdy suspended/hung structural framework using heavy-gauge aluminum T-sections or GI channel framing (1.5"\1.5" or equivalent) properly anchored to trusses or walls with necessary wall angles, perimeter cornices/mouldings, exact level alignment, cutting neat openings for light/fan fixtures, scaffolding, labor, tools, equipment, and site cleaning complete in all respects as per direction and acceptance of the Engineer-in-charge.	1.00	Job	Rate only		
	Sub Total (B)- Finishing Work-					

Name of work : Renovation Work of 01 (Nos) Adolescent Girls Corner(With Civil,Finishing ,Electrical & plumbing. Etc)At M A Wahab High School of Kamalganj Upojela.

Project Name: Promoting Safe drinking water source and Menstrual Hygiene Management Facilities for Adolescents in school level at Moulvibazar CDP.

N.B.: Trying to change anything in the written columns is prohibited. Just insert your rates in the blank column.

Part-C: ELCTRICAL & PLUMBING Works (All the items include VAT,TAX & Profit)						
SL No.	Description Of Works.	Quantity.	Unit.	Rate in TK.	Amount in TK.	Remarks.
11.	Complete Electrical Wiring, Main Connection Repair, and Light & Fan Fixtures Installation Package Work: Executing complete electrical wiring, servicing existing main connections, and supplying and installing required light and fan fixtures for the renovated room and toilet. The scope includes thoroughly inspecting, repairing, or replacing damaged main power cables, sub-main lines, switchboards, MCBs, and installing new flame-retardant copper wiring (1.5\ sq mm} and 2.5 sq mm} in PVC conduits) wherever existing wiring is missing or unusable. Supplying and installing 4 Nos. energy-efficient LED tube/panel lights (2 Nos. inside the main room, 1 No. in the toilet, and 1 No. for external wall/veranda lighting). Supplying and mounting 2 Nos. ceiling fans (56" size) fitted with electronic speed regulators over designated ceiling hooks inside the main room. The work covers proper grounding/earthing continuity check, circuit testing, switch/socket replacements, scaffolding, labor, tools, equipment, and site cleaning complete in all respects as per direction and acceptance of the Engineer-in-charge.	1.00	Job	Rate only		
12.	Water Supply Connection from Existing Tank, Waste Drainage to Existing Septic Tank, and Sanitary Fixtures Installation Package Work: Supplying materials, fittings, labor, and equipment for installing a complete internal and external plumbing and sanitation system for the toilet area. The scope includes laying and connecting new heavy-duty uPVC/PEX/CPVC water supply pipelines extended from the existing overhead water tank to the toilet (with necessary stop cocks, valves, and wall clamps). Laying and connecting PVC soil and waste discharge pipelines with proper gradient and leak-proof jointing to the existing septic tank and soak pit. Supplying and installing 1 Set of high-quality ceramic commode / squatting pan with flushing cistern, 1 Set of wall-hung wash basin with CP pillar cock and waste fittings, CP bib cocks/taps, health faucet/push shower, floor traps with grating, tissue paper holder, soap dish, and towel rail. The work covers wall/floor chasing, pressure testing of lines, weather-proof silicone sealing, scaffolding, labor, tools, equipment, and cleaning complete in all respects as per direction and acceptance of the Engineer-in-charge.	1.00	Job	Rate only		
Sub Total (C)- Electrical & Plumbing Work-						

Name of work : Renovation Work of 01 (Nos) Adolescent Girls Corner(With Civil,Finishing ,Electrical & plumbing. Etc)At M A Wahab High School of Kamalganj Upojela.

Project Name: Promoting Safe drinking water source and Menstrual Hygiene Management Facilities for Adolescents in school level at Moulvibazar CDP.

N.B.: Trying to change anything in the written columns is prohibited. Just insert your rates in the blank column.

Part-D: Project Billboard / Display Signboard (All the items include VAT,TAX & Profit)						
SL No.	Description Of Works.	Quantity.	Unit.	Rate in TK.	Amount in TK.	Remarks.
13.	Supplying, Fabricating, Writing, and Installing Project Display Billboard: Supplying, fabricating, and fixing 1 (one) No. heavy-duty weatherproof Project Display Billboard of size 10'-0" x 5'-0" made of 20 gauge MS sheet mounted over a rigid 1.5" x 1.5" (3 mm thick) MS Angle frame with 1" MS Flat Bar (pat) back-side cross support. The billboard shall be supported and elevated by 11.5 feet long Round Stainless Steel (S.S.) Pipe stands firmly anchored/concreted at ground level. The item includes all project details and logos printed/painted as per Good Neighbors Bangladesh (GNB) guidelines, anti-rust primer and enamel paint on MS frame/sheet, scaffolding, labor, tools, transport, and all applicable taxes complete in all respects as per direction and acceptance of the Engineer-in-charge.	1.00	Job	Rate only		
14.	Supplying & Fixing Granite/Marble Name Plaque on Wall: Supplying, engraving, and fixing 1 No. 1.5'x2' size high-grade Granite/Marble Name Plaque (approx. 12 mm to 15 mm thick) embedded or mounted flush on the exterior wall surface. The plaque shall include engraved & gold/bronze painted Good Neighbors Bangladesh (GNB) logo, organization name, and project details as per GNB standard guidelines, including wall chasing, chemical adhesive/grouting, polishing, labor, and all complete as per direction of the Engineer-in-charge.	1.00	Job	Rate only		
Sub Total (D)- Project Billboard Work-						

Name of work : Renovation Work of 01 (Nos) Adolescent Girls Corner(With Civil,Finishing ,Electrical & plumbing. Etc)At
M A Wahab High School of Kamalganj Upojela.

Project Name: Promoting Safe drinking water source and Menstrual Hygiene Management Facilities for Adolescents in
school level at Moulvibazar CDP.

N.B.: Trying to change anything in the written columns is prohibited. Just insert your rates in the blank column.

Part- : Schedule of Additional / Out-of-Scope Works (If Any) (To be filled by the Bidder during Site Inspection) (All the items include VAT,TAX & Profit)						
SL No.	Description Of Works.	Quantity.	Unit.	Rate in TK.	Amount in TK.	Remarks.
	(Bidder to write any extra work required)					
	(Bidder to write any extra work required)					
	(Bidder to write any extra work required)					
	(Bidder to write any extra work required)					

GENERAL NOTES

1. Special Instruction & Field Inspection Note:

Mandatory Field Inspection: The prospective bidder/contractor must physically visit and inspect the respective school sites prior to submitting their financial rate/quotation.

2. Scope Verification: The rates quoted under each "Job / Lump-Sum" item must reflect the actual site conditions, physical measurements, and extent of repair required.

3. No Claim Policy: No additional claims or rate adjustments will be entertained after the award of the contract on the grounds of lack of site awareness or miss judgment of work volume.

4. Provision for Unlisted Repair/Additional Works: If the bidder identifies any additional repair, structural restoration, or necessary auxiliary work outside the defined scope during site inspection, they must list those items separately in the designated "Schedule of Additional / Out-of-Scope Works" table with itemized rates. Unlisted claims after bid submission will not be accepted.

Name of work : Renovation Work of 01 (Nos) Adolescent Girls Corner(With Civil,Finishing ,Electrical & plumbing. Etc)At M A Wahab High School of Kamalganj Upojela.

Project Name: Promoting Safe drinking water source and Menstrual Hygiene Management Facilities for Adolescents in school level at Moulvibazar CDP.

N.B.: Trying to change anything in the written columns is prohibited. Just insert your rates in the blank column.

Summary of an Adolescent Corner (All the items include VAT,TAX & Profit)

SL No.	Description Of Works.	Amount in TK.	Remarks.
A.	Civil Work of Building-		
B.	Finishing Work Of Building-		
C.	Electrical & Plumbing Work of Building-		
D.	Project Billboard Work -		
E.			
F.			
G.			
Total Cost Of 01 Nos Adolescent Girls Corner (Taka)=			
In Word Taka:			